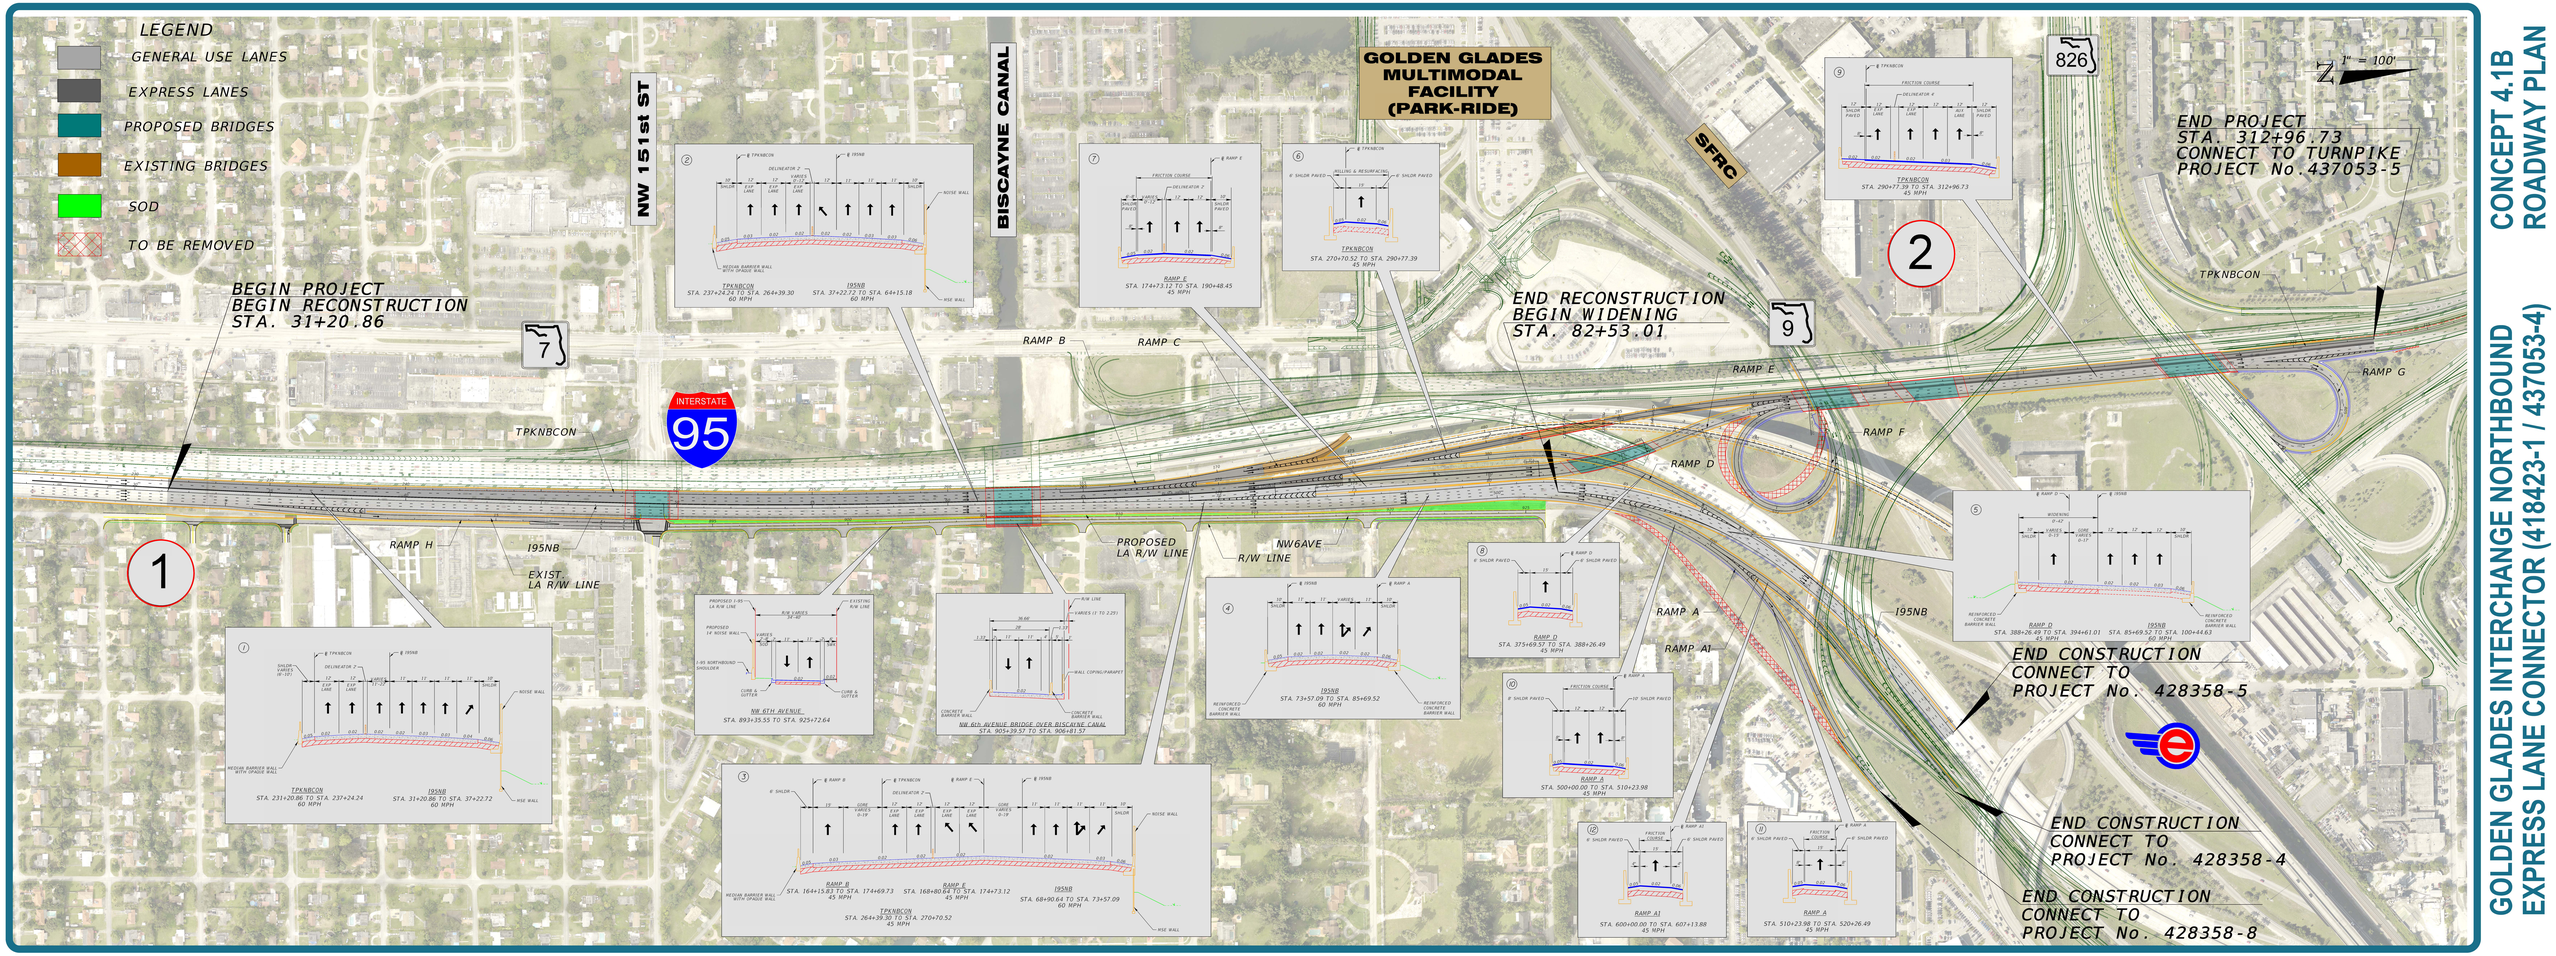
LEGEND
GENERAL USE LANES
EXPRESS LANES
PROPOSED BRIDGES
EXISTING BRIDGES
SOD
TO BE REMOVED
BEGIN PROJECT
BEGIN RECONSTRUCTION
STA. 31+20.86
NW 151st ST
BISCAYNE CANAL
GOLDEN GLADES
MULTIMODAL
FACILITY
(PARK-RIDE)
SFRC
826
7
9
INTERSTATE
95
TPKNBCON
RAMP B
RAMP C
RAMP E
RAMP F
RAMP D
RAMP G
RAMP H
RAMP A
RAMP A1
I95NB
EXIST.
LA R/W LINE
PROPOSED
LA R/W LINE
NW6AVE
R/W LINE
END RECONSTRUCTION
BEGIN WIDENING
STA. 82+53.01
END PROJECT
STA. 312+96.73
CONNECT TO TURNPIKE
PROJECT No.437053-5
END CONSTRUCTION
CONNECT TO
PROJECT No. 428358-5
END CONSTRUCTION
CONNECT TO
PROJECT No. 428358-4
END CONSTRUCTION
CONNECT TO
PROJECT No. 428358-8
1
2
1" = 100'
CONCEPT 4.1B
ROADWAY PLAN
GOLDEN GLADES INTERCHANGE NORTHBOUND
EXPRESS LANE CONNECTOR (418423-1 / 437053-4)